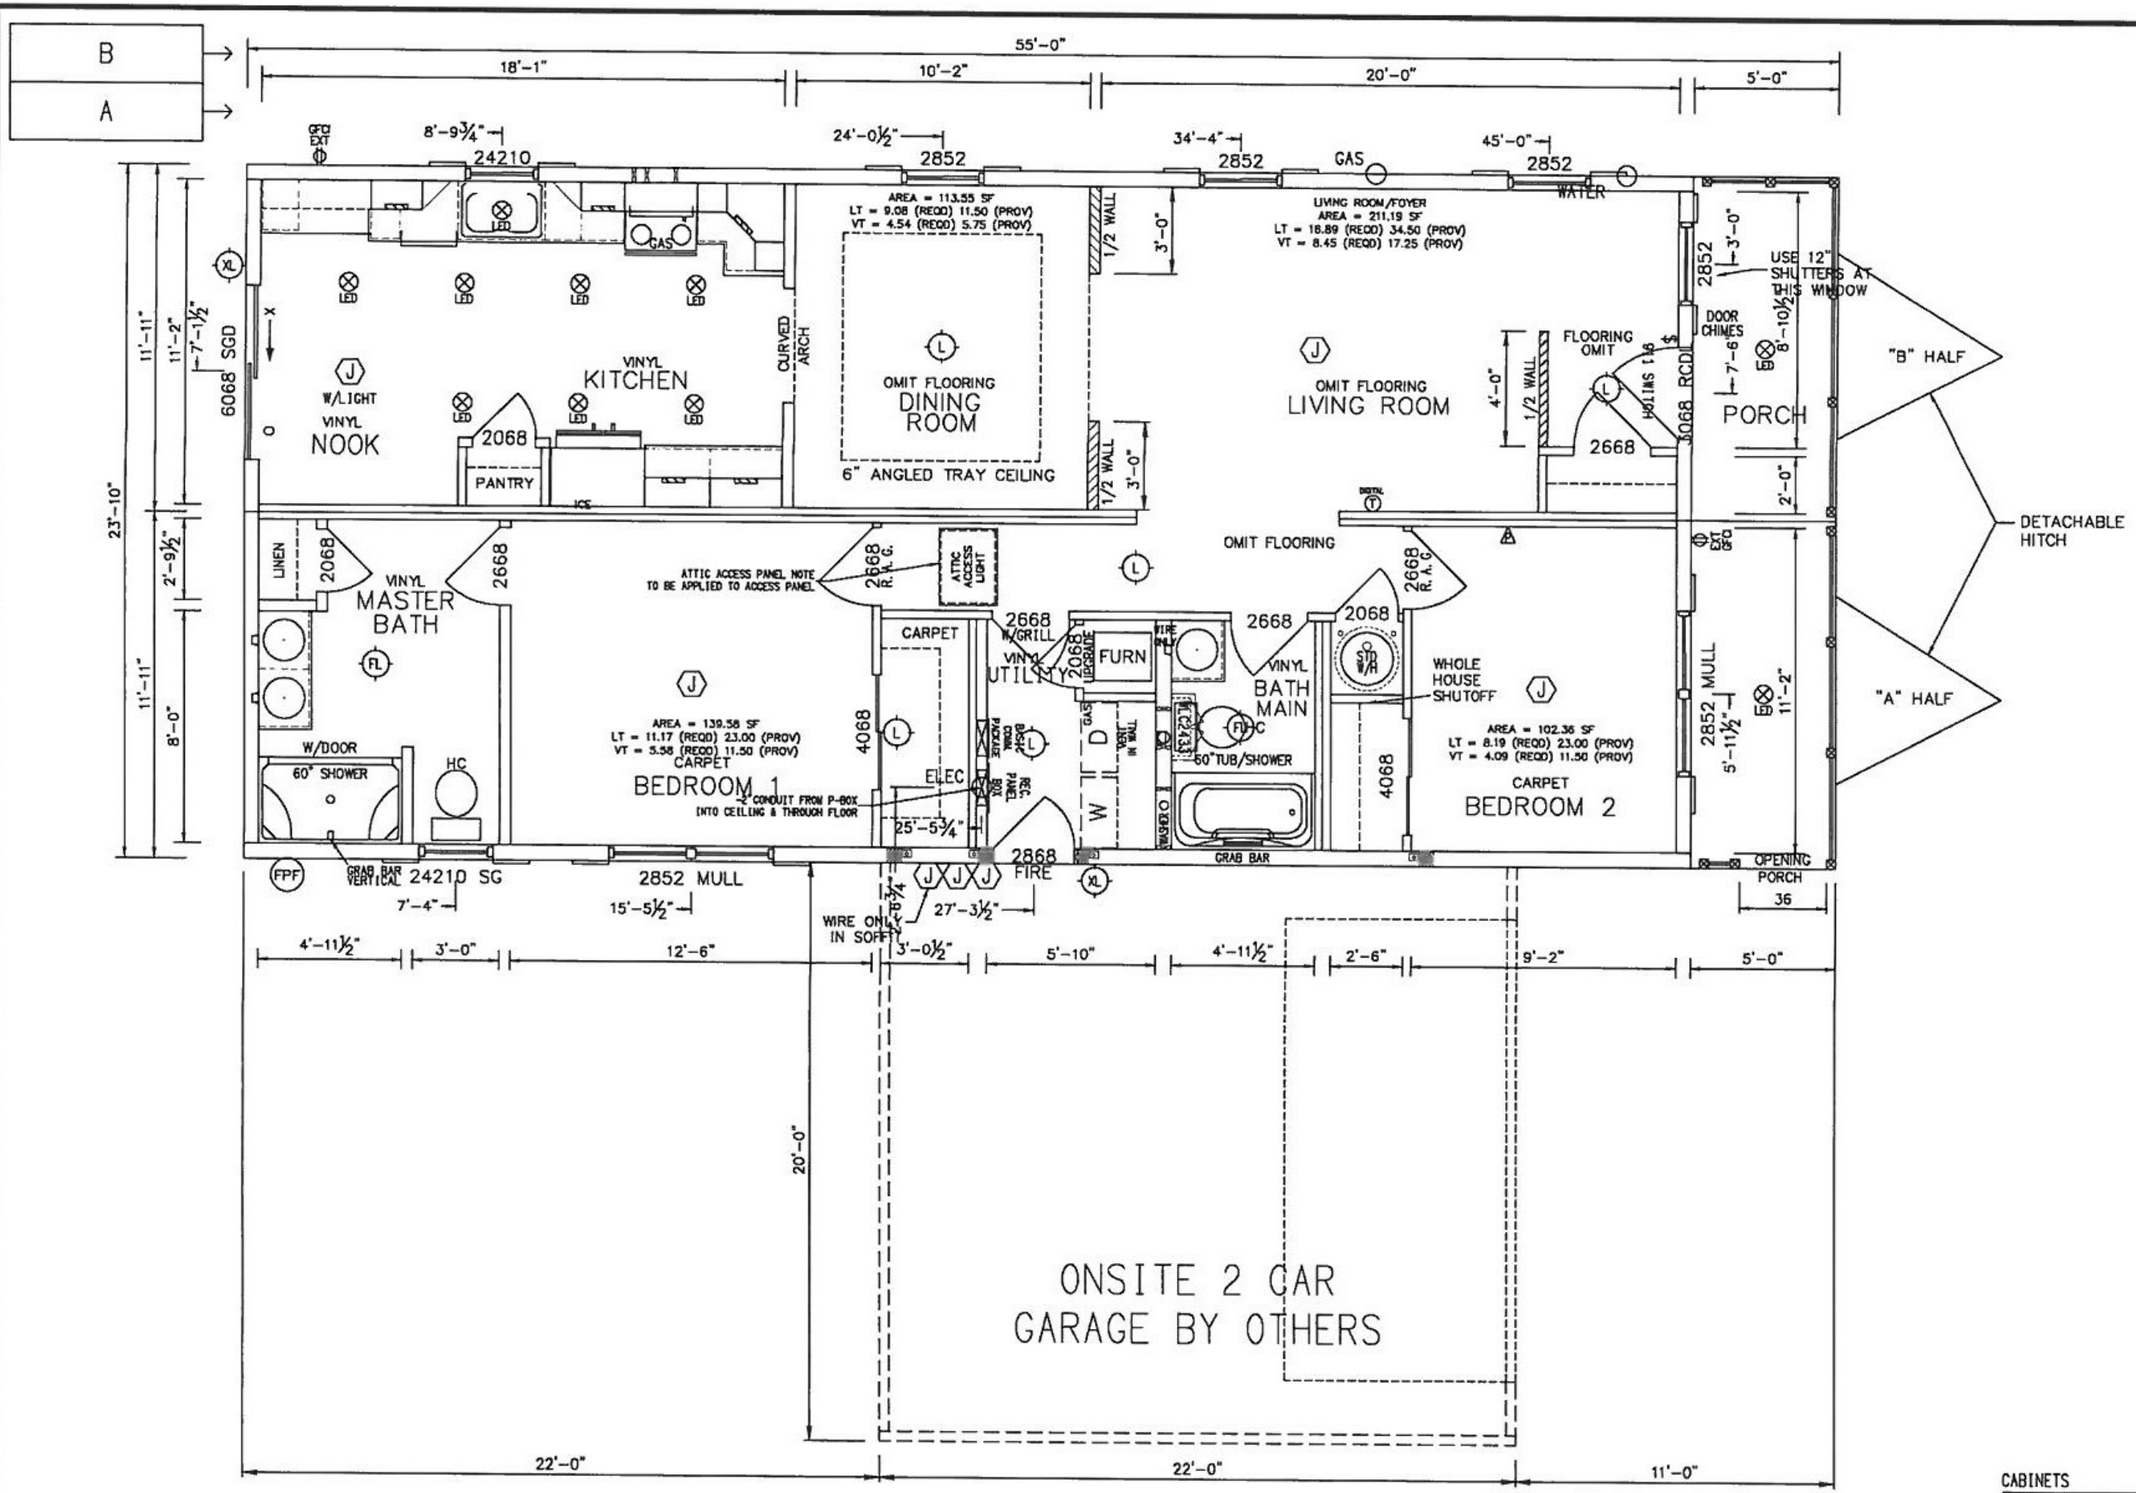

SINGLE HUNG WINDOWS

NEED INFO:
-TV JACK LOCATIONS
-PHONE JACK LOCATIONS

CABINETS

ROOM	BASE (fl)	OH (ft)
KITCHEN	17	23
ISLAND	--	--
MAIN BATH	2	2
MAST BATH	4	0
UTIL	--	--

CO#: 23558817
SN: ----

RITZ-CRAFT CORPORATION

COPYRIGHT © 2017 THIS DOCUMENT AND THE SUBJECT MATTER CONTAINED HEREIN IS PROPRIETARY AND MAY NOT BE REPRODUCED IN WHOLE OR IN PART WITHOUT PRIOR WRITTEN PERMISSION OF RITZ-CRAFT CORPORATION

FROM SEISMIC ENGINEER SEAL

DATE	DESCRIPTION	BY
05/01/17	CONFIRM	CM

BUILDER: RJF HOMES
CUSTOMER: SPEC LOT 41 PLYMOUTH , MA
RC ACT. MGR: SHAUN DERCK
MODEL: LS DW
TITLE: 1ST FLOOR PLAN
SCALE: 3/16" = 1'-0"
SHEET: FP1