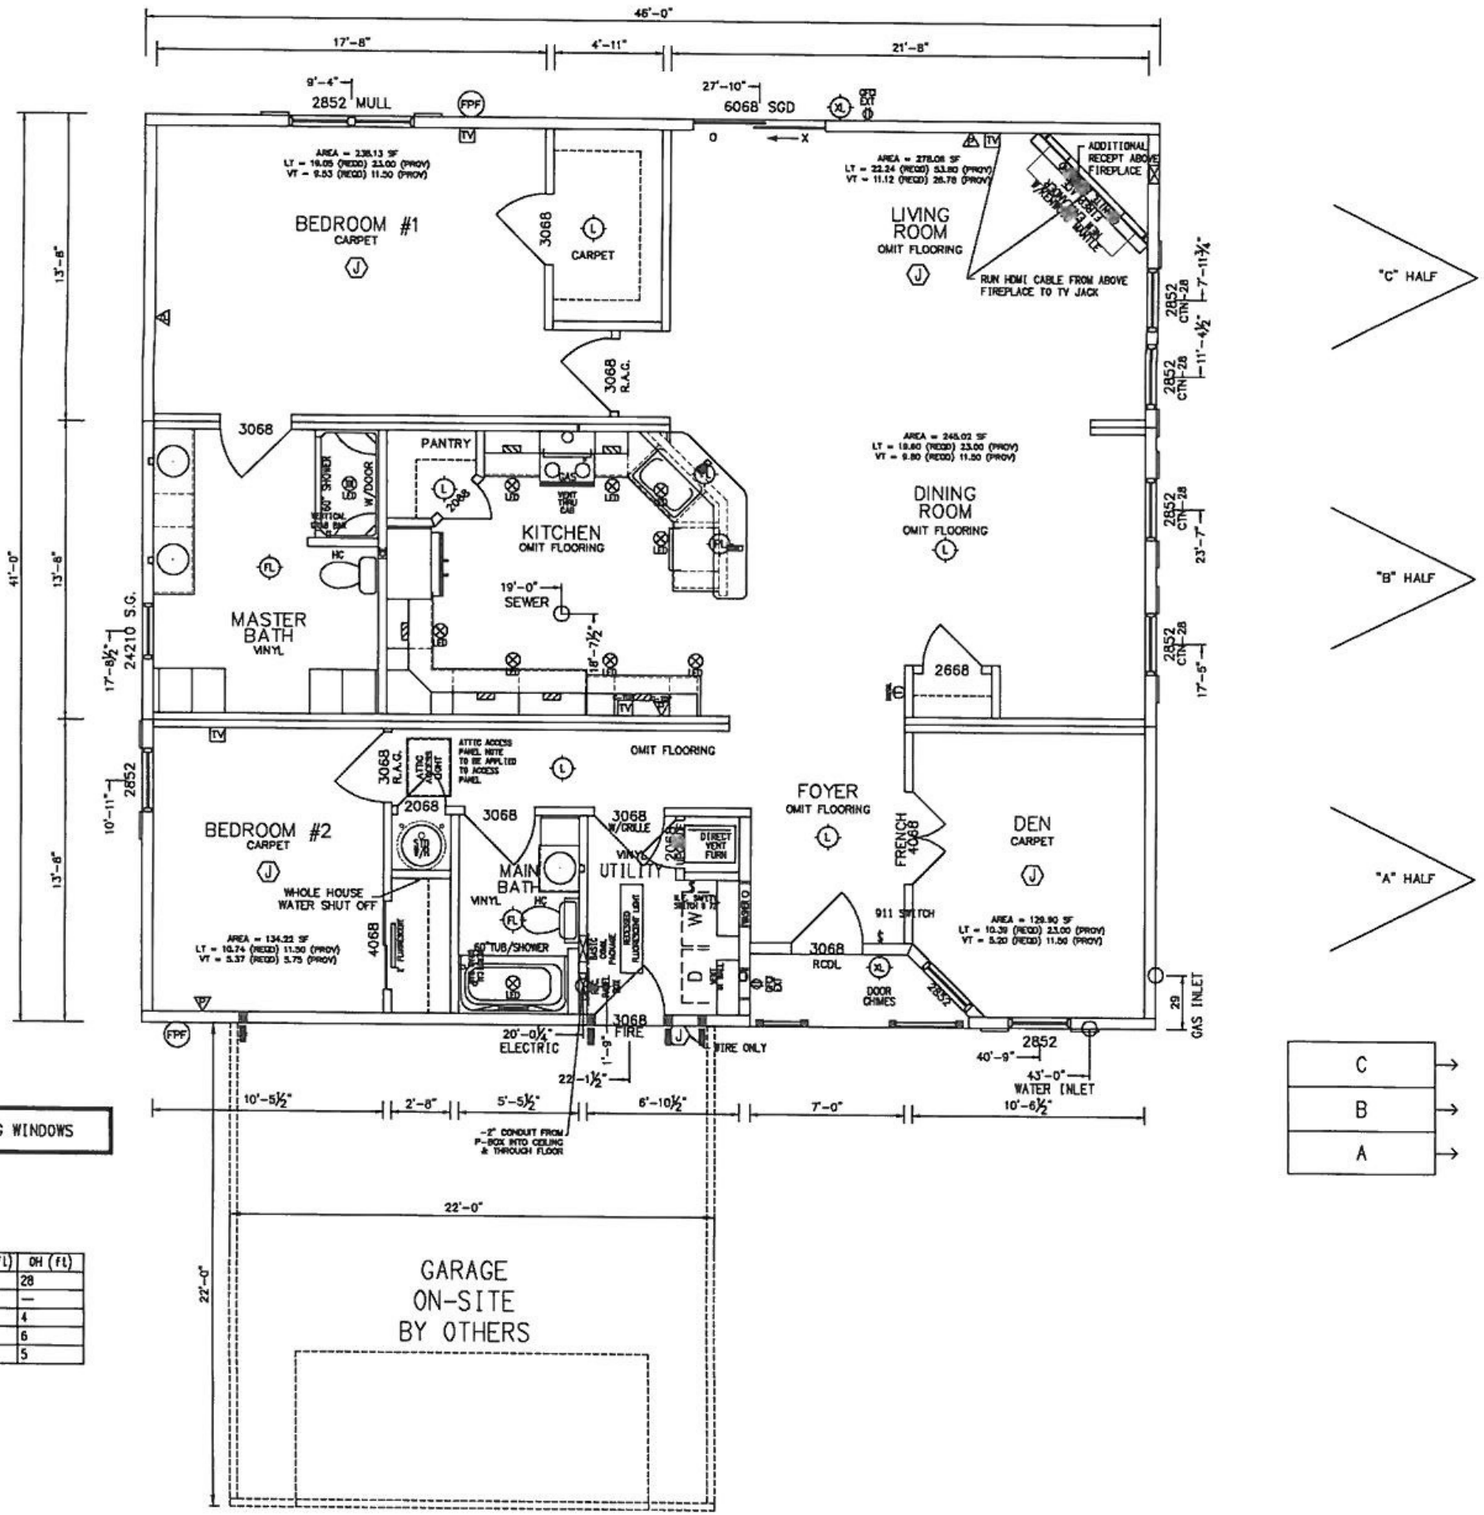

SINGLE HUNG WINDOWS

CABINETS

ROOM	BASE (FL)	OH (FL)
KITCHEN	26	28
ISLAND	—	—
MAIN BATH	4	4
MAST BATH	14	6
UTIL	0	5

CO#: 2361217
SN: ----

RITZ-CRAFT CORPORATION
WWW.RITZCRAFT.COM

COPYRIGHT BY RITZ-CRAFT AND THE SUBJECT MATTER CONTAINED HEREIN IS PROPRIETARY AND MAY NOT BE REPRODUCED, IN WHOLE OR IN PART, WITHOUT THE WRITTEN PERMISSION OF RITZ-CRAFT CORPORATION.

PROFESSIONAL ENGINEER SEAL

DATE	DESCRIPTION	BY
06/13/17	CONFIRM	CM

BUILDER: RJF HOMES
CUSTOMER: LOT 20 PLYMOUTH , MA
RC ACT. MGR: SHAUN DERCK
MODEL: LS TRIPLEWIDE
TITLE: 1ST FLOOR PLAN
SCALE: 0.012002
SHEET: FP1

K:\2017\2361217\2361217.DWG, Plot Date: 6/13/2017 11:16 AM by: Chris Muoridge